


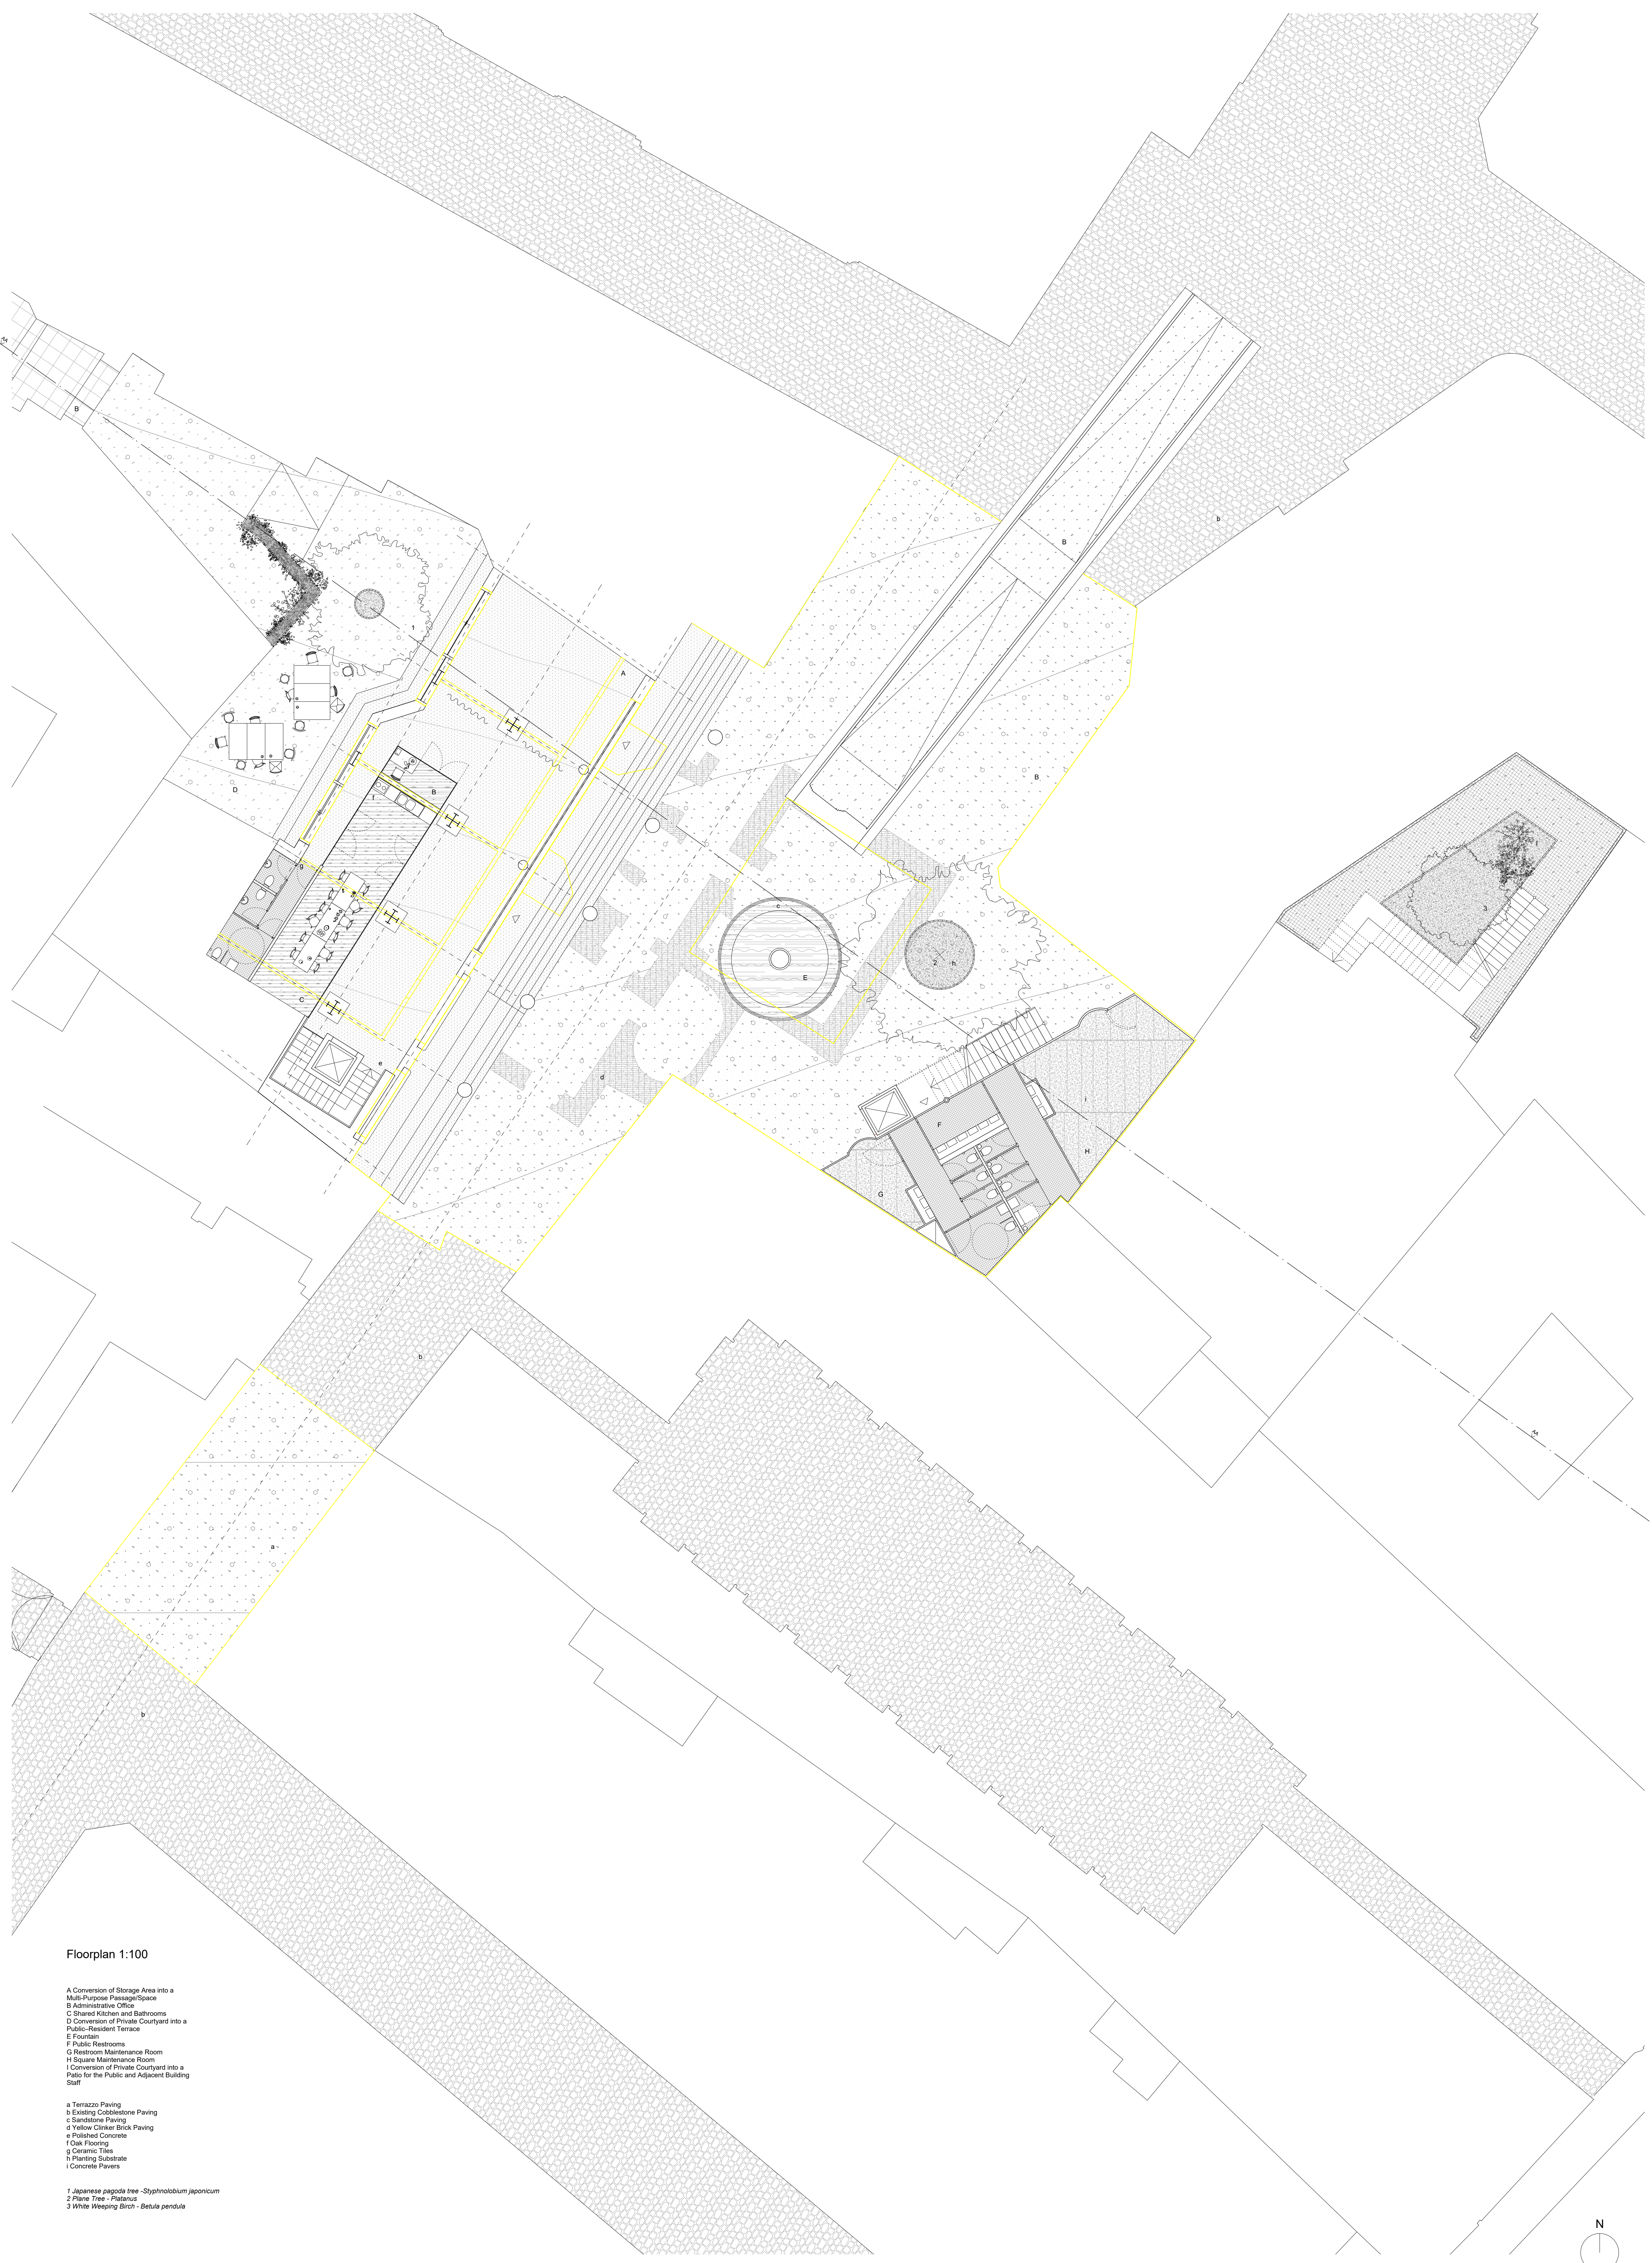

Floorplan 1:100

- A Conversion of Storage Area into a Multi-Purpose Passage/Space
- B Administrative Office
- C Shared Kitchen and Bathrooms
- D Conversion of Private Courtyard into a Public-Resident Terrace
- E Fountain
- F Public Restrooms
- G Restroom Maintenance Room
- H Square Maintenance Room
- I Conversion of Private Courtyard into a Patio for the Public and Adjacent Building Staff

- a Terrazzo Paving
- b Existing Cobblestone Paving
- c Sandstone Paving
- d Yellow Clinker Brick Paving
- e Polished Concrete
- f Oak Flooring
- g Ceramic Tiles
- h Planting Substrate
- i Concrete Pavers

- 1 Japanese pagoda tree - *Styphnolobium japonicum*
- 2 Plane Tree - *Platanus*
- 3 White Weeping Birch - *Betula pendula*

